




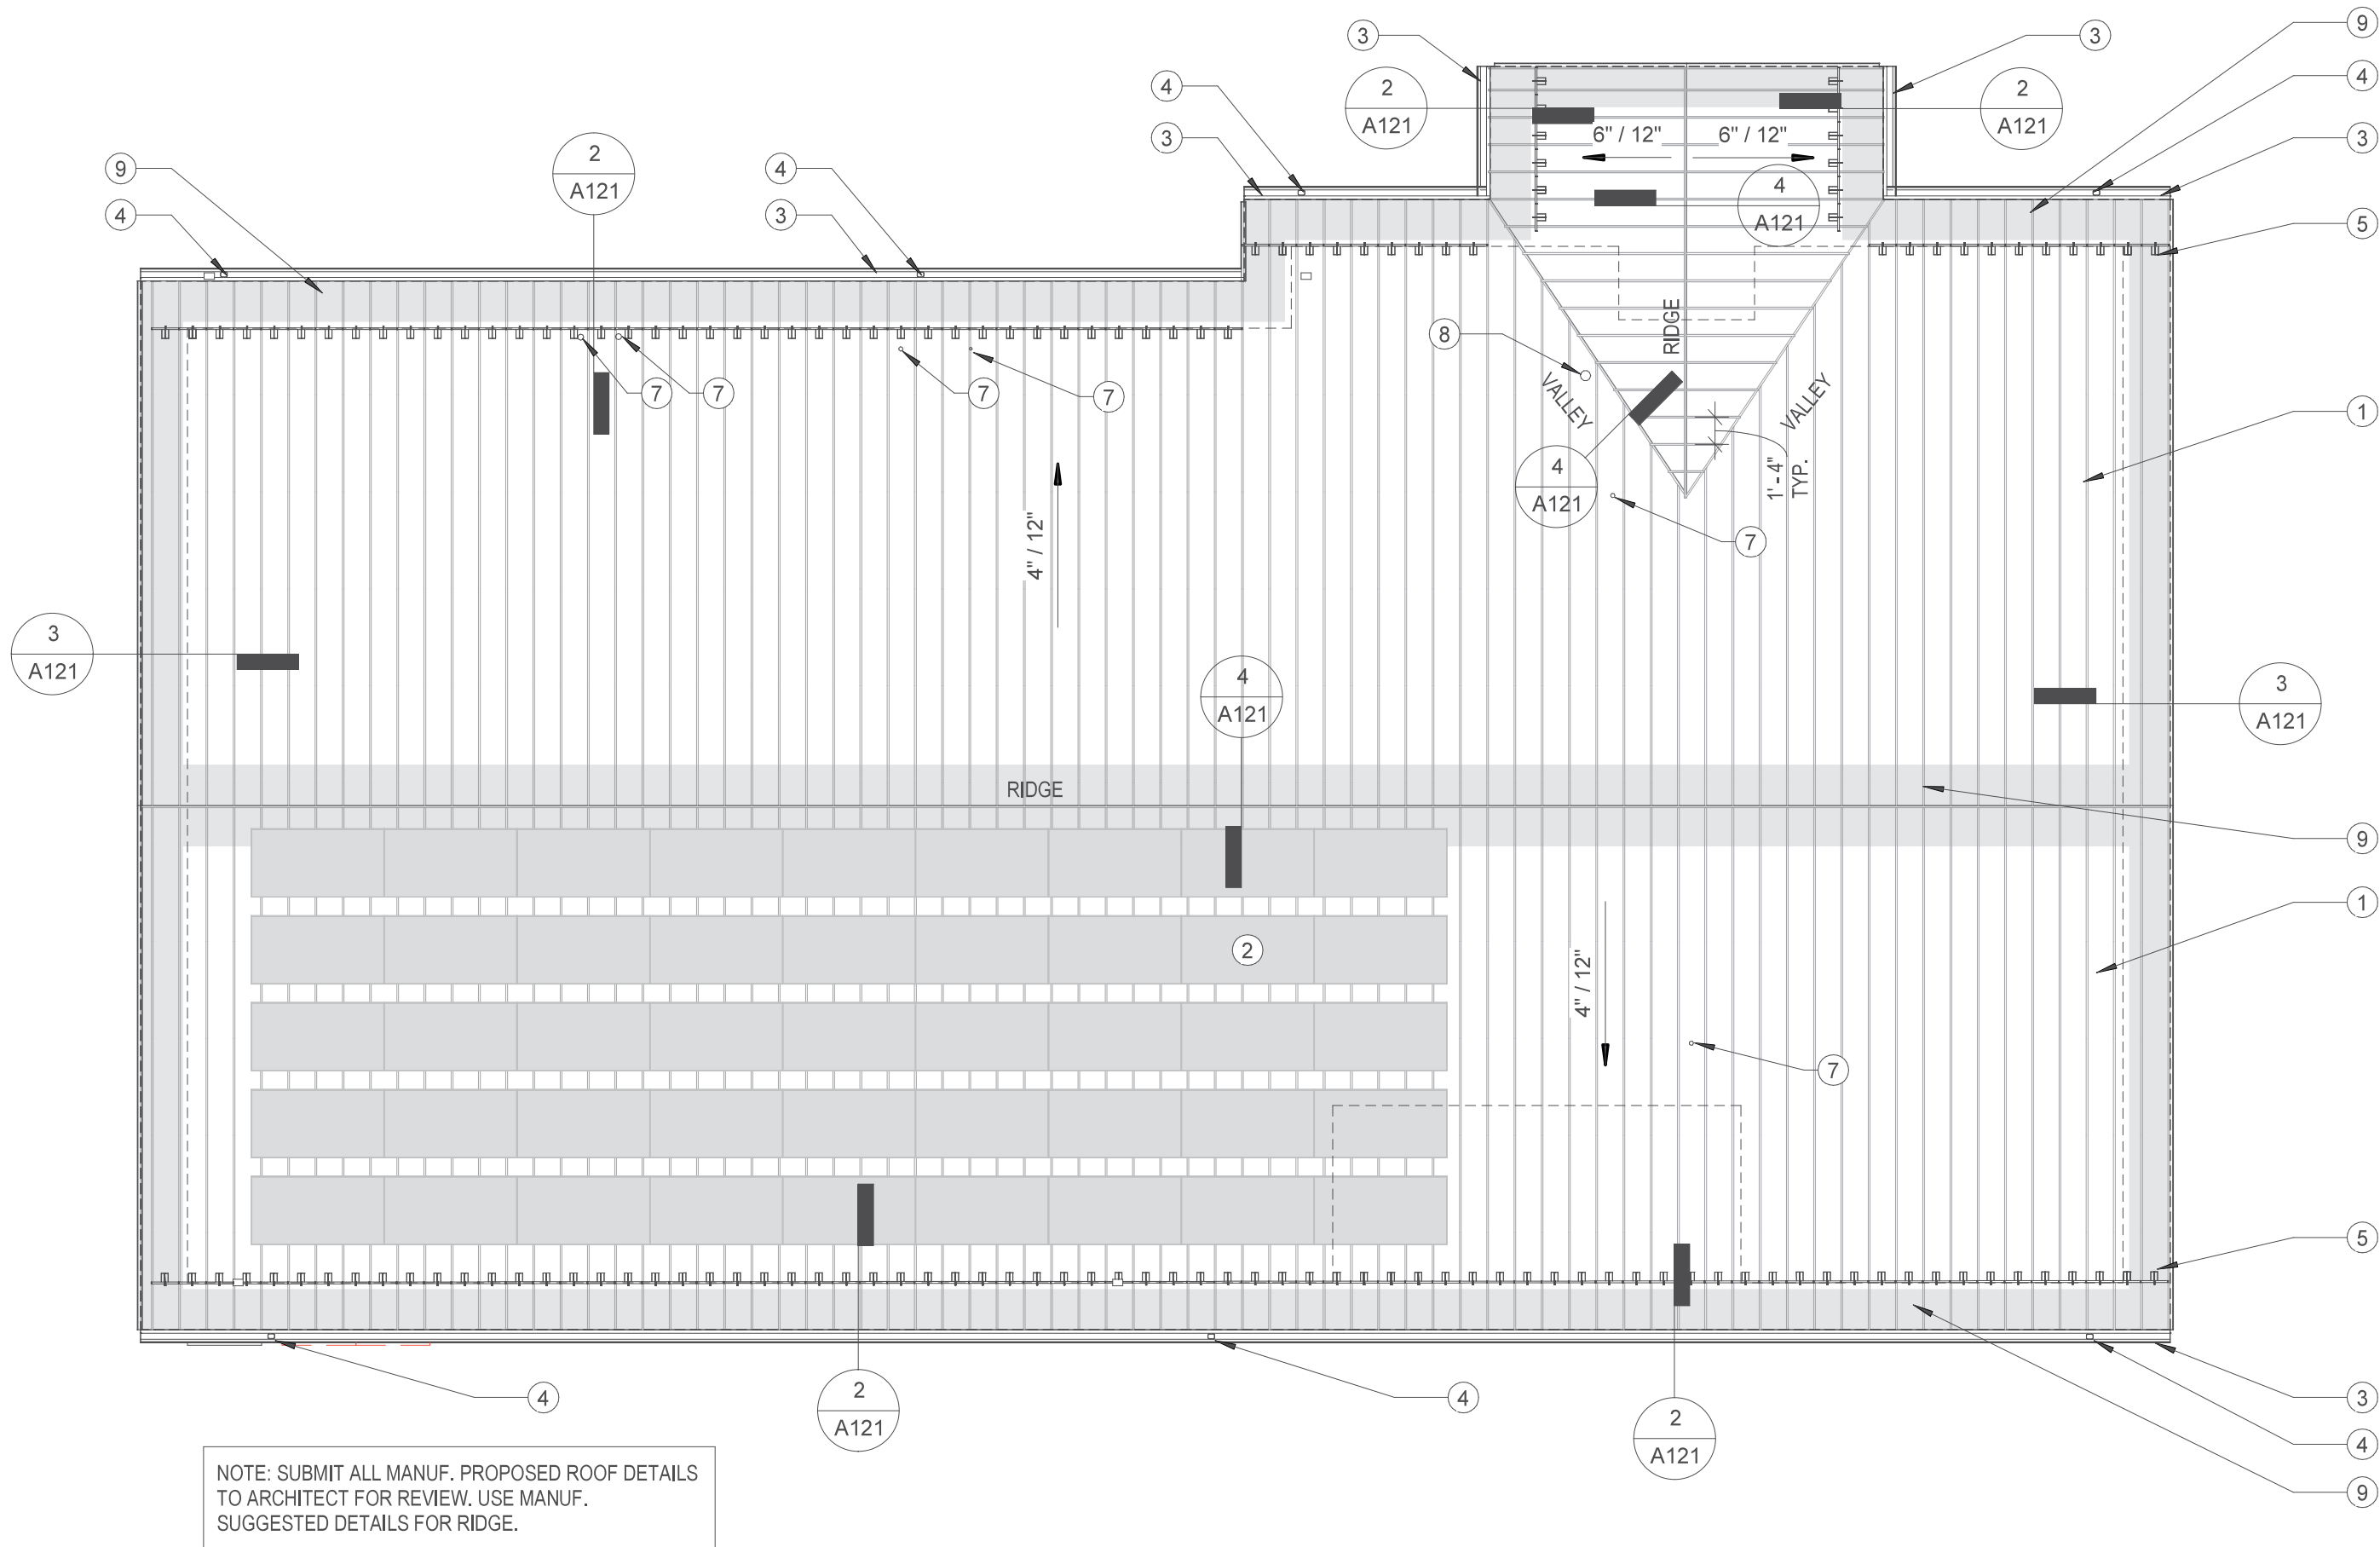

1 ROOF PLAN
1/8" = 1'-0"


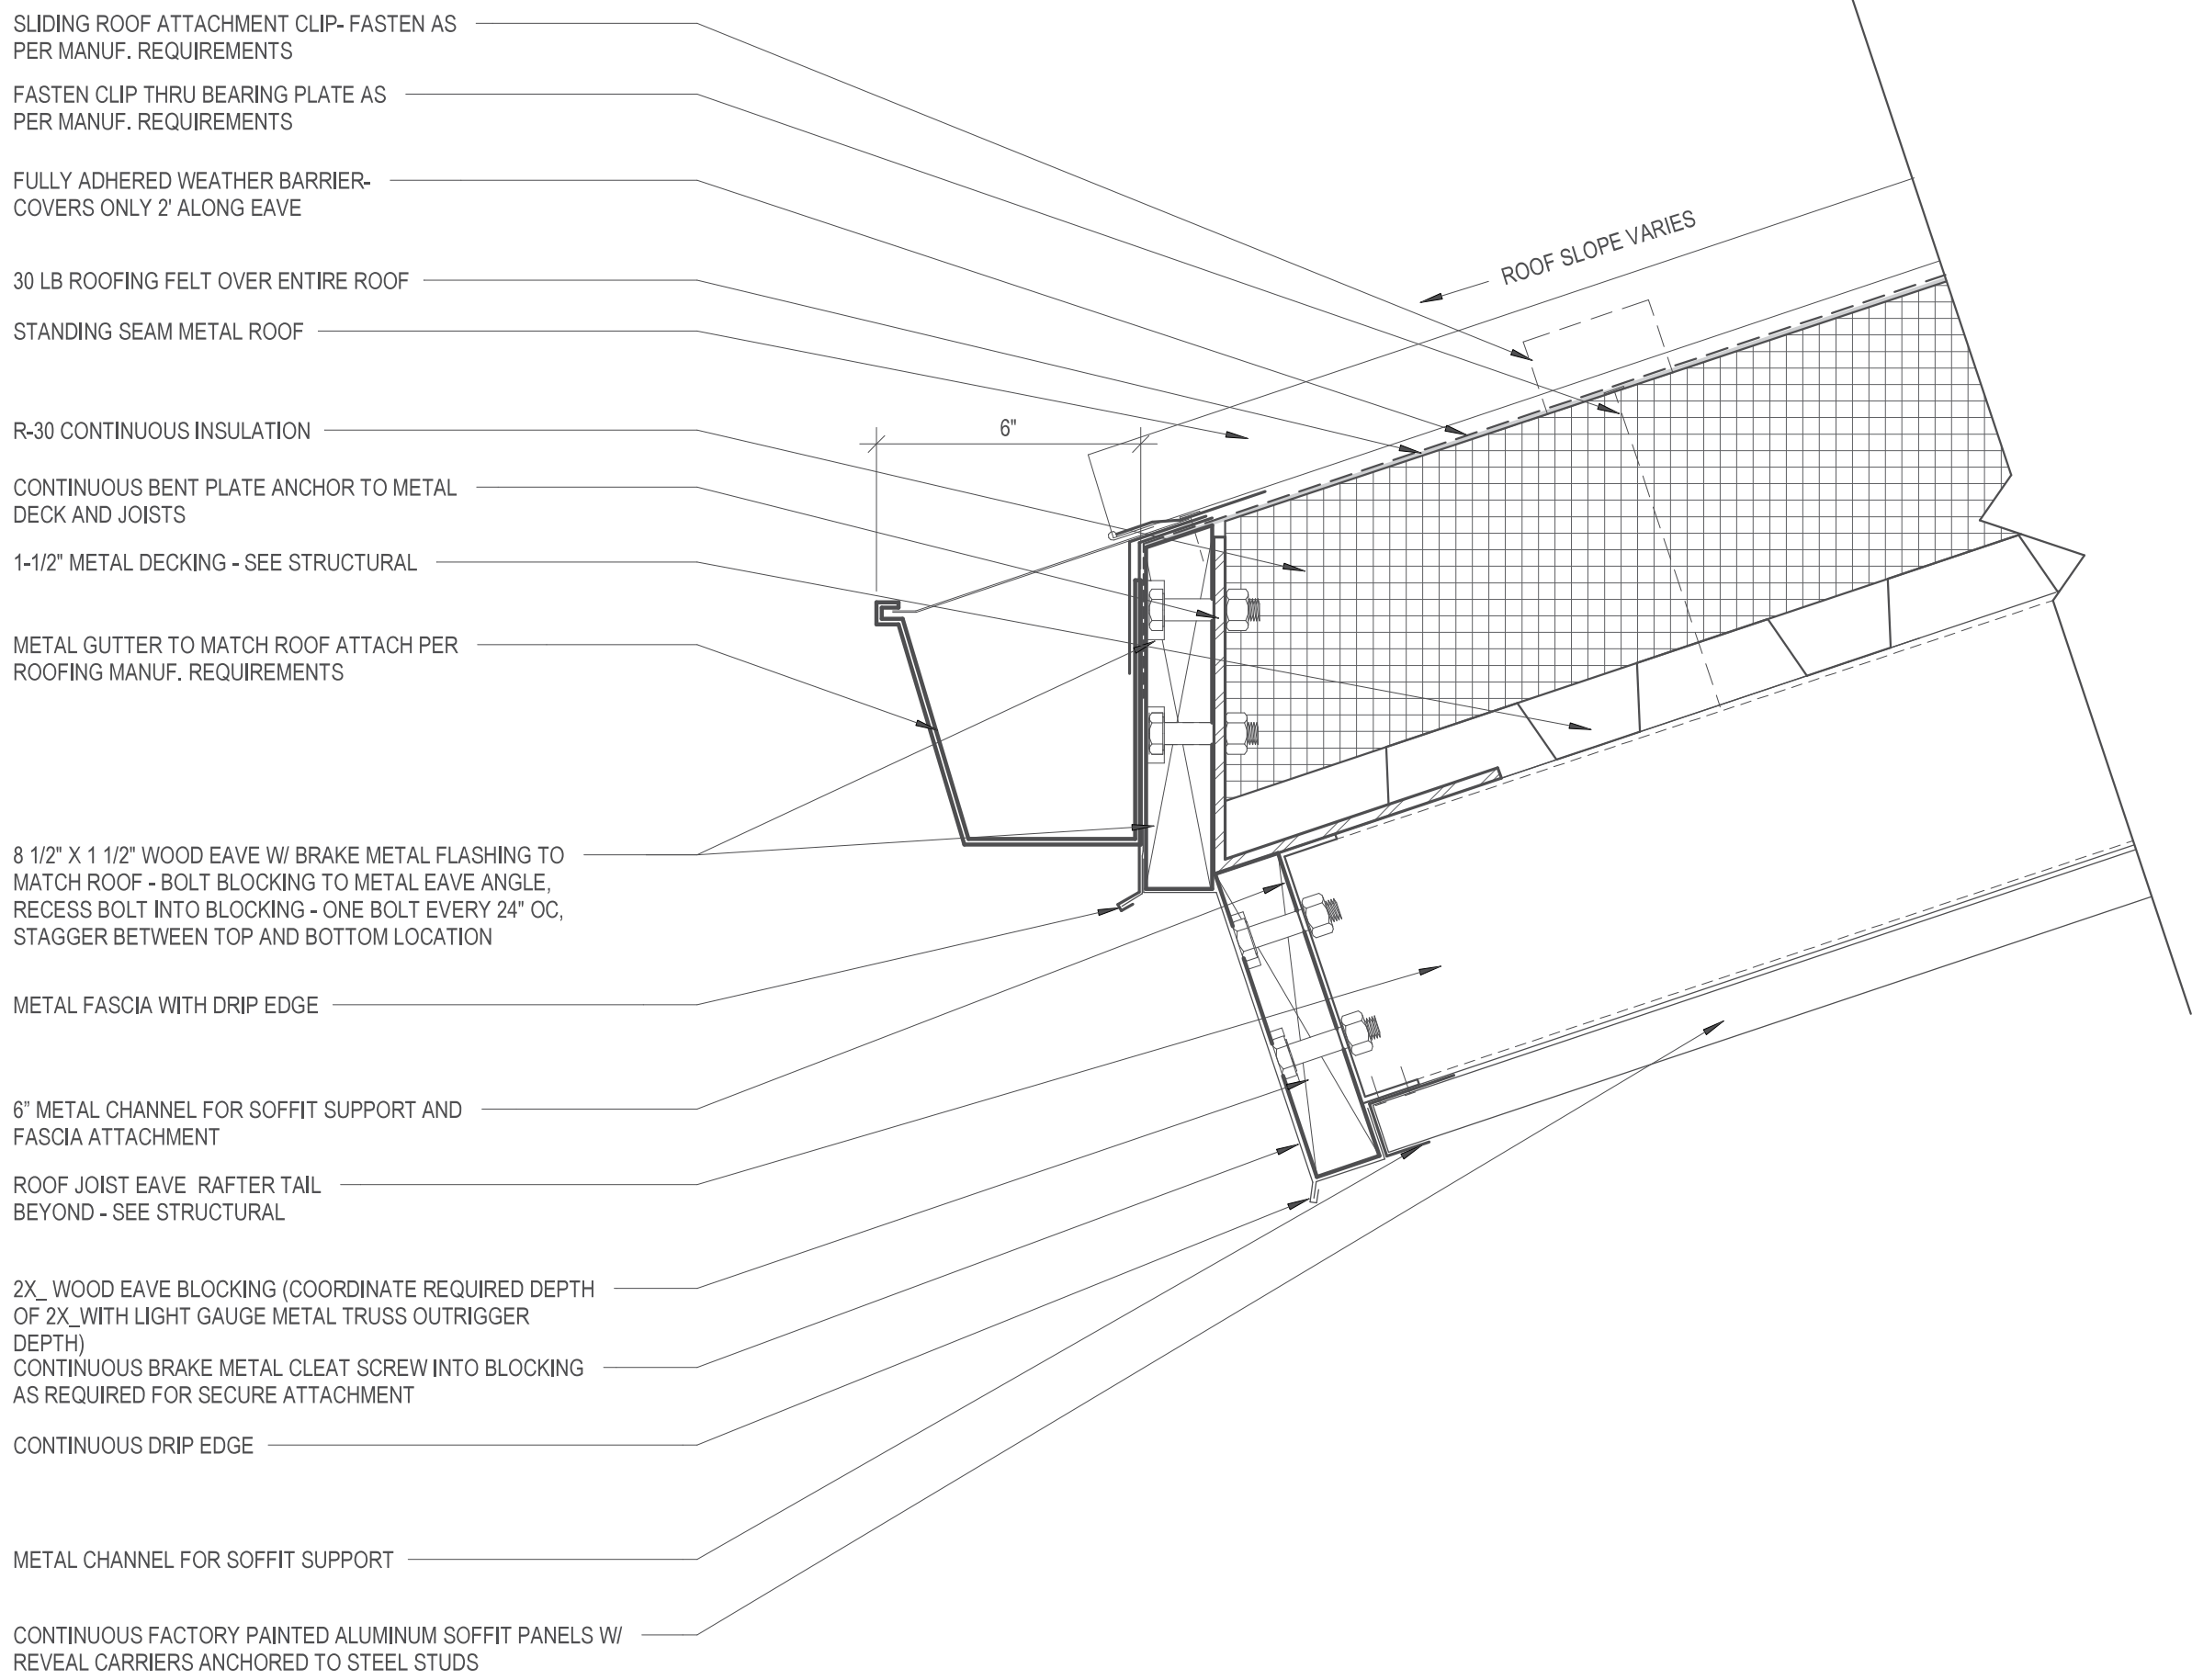


2 ROOF EAVE DETAIL
3" = 1'-0"

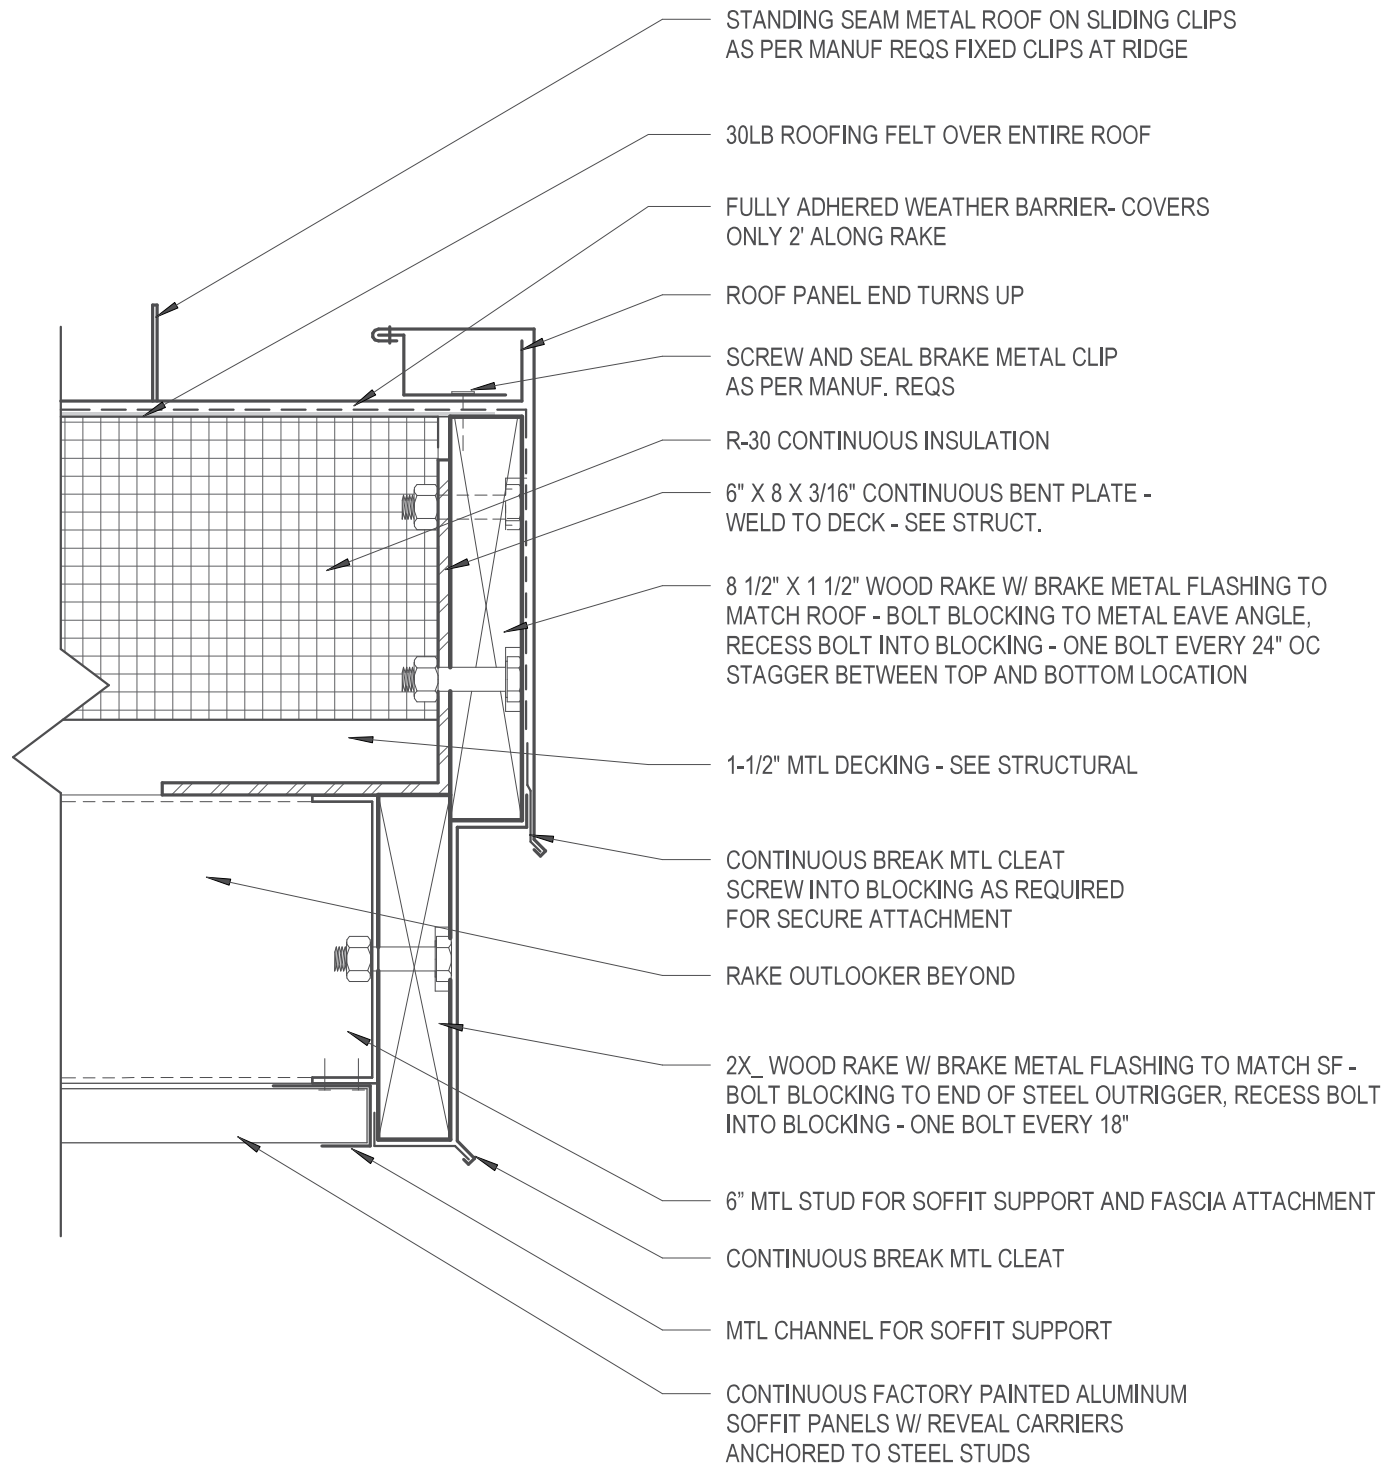

3 ROOF RAKE DETAIL
3" = 1'-0"

#	ROOF NOTES
KEY	DESCRIPTION
1	STANDING SEAM METAL ROOF ON R-30 CONTINUOUS INSULATION
2	PHOTOVOLTAIC (PV) PANELS - SEE ELECTRICAL DRAWINGS
3	CONTINUOUS ALUMINUM GUTTER
4	ALUMINUM DOWNSPOUT
5	METAL SNOW ROOF GUARD W/ ICESTOPPERS
6	MECHANICAL PENETRATION - SEE MECHANICAL DRAWINGS
7	VTR - SEE PLUMBING DRAWINGS
8	MICROWAVE VENT THROUGH ROOF. PROVIDE ROOF CAP. CONSULT MANUF. INSTRUCTIONS FOR VENTING ISNTALLATION REQUIREMENTS.
9	FULLY ADHERED WEATHER BARRIER- COVERS ONLY Z ALONG EAVE, RAKE AND RIDGE

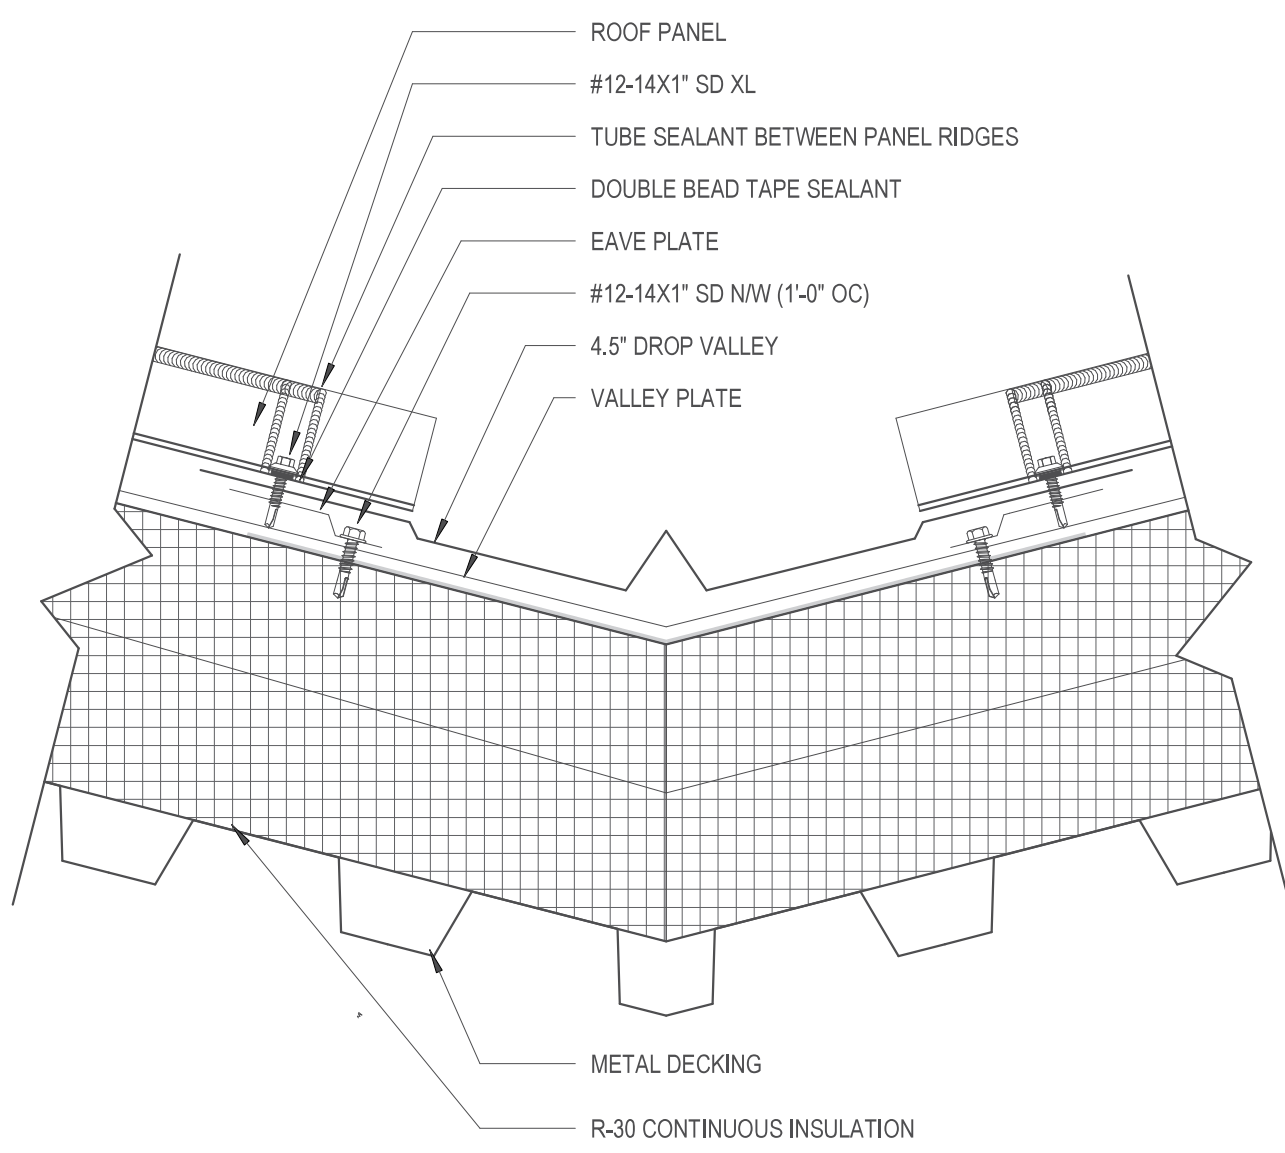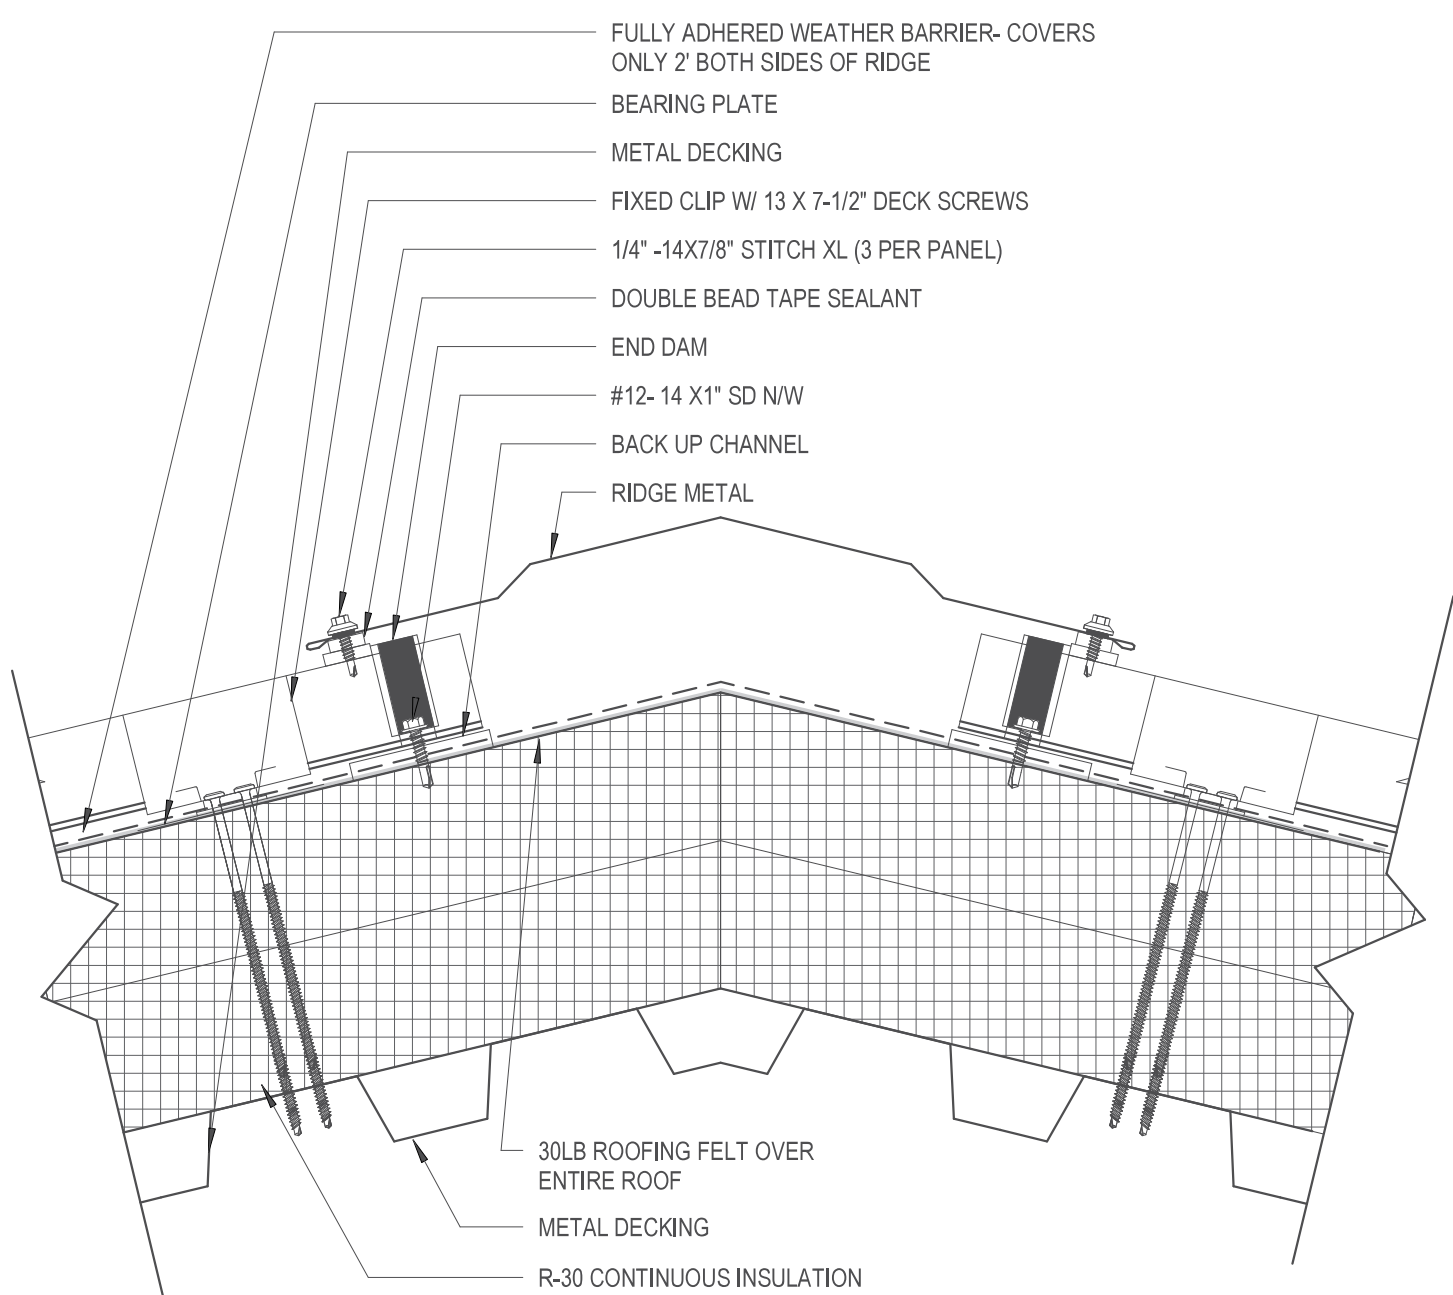

4 TYP. ROOF RIDGE AND VALLEY DETAIL
3" = 1'-0"

WAKE COUNTY EMS STATION 2

2020 NOBLE ROAD
RALEIGH, NC
27608

WAKE COUNTY FACILITIES DESIGN & CONSTRUCTION

CONSULTANTS

CIVIL & LANDSCAPE ARCHITECTS
WITHERSRAVENEL
137 SOUTH WASHINGTON STREET, SUITE 200
RALEIGH, NC 27601
919.835.5200 T

STRUCTURAL
LYSAGHT & ASSOCIATES
120 ST. MARY'S STREET
RALEIGH, NC 27605
919.833.0495 T

MECHANICAL, ELECTRICAL, & PLUMBING
SIGMA
5909 FALLS OF NEUSE RD., SUITE 101,
RALEIGH, NC 27609
919.840.5300 T

SEALS

PROJECT INFORMATION

PROJECT NO.: 2405
PHASE: BID / PERMIT
DATE: 07/21/2025
DRAWN BY: EMS
CHECKED BY: EMS

REVISIONS

NO.	DESCRIPTION	DATE
-----	-------------	------

SHEET INFORMATION

A121 ROOF PLAN